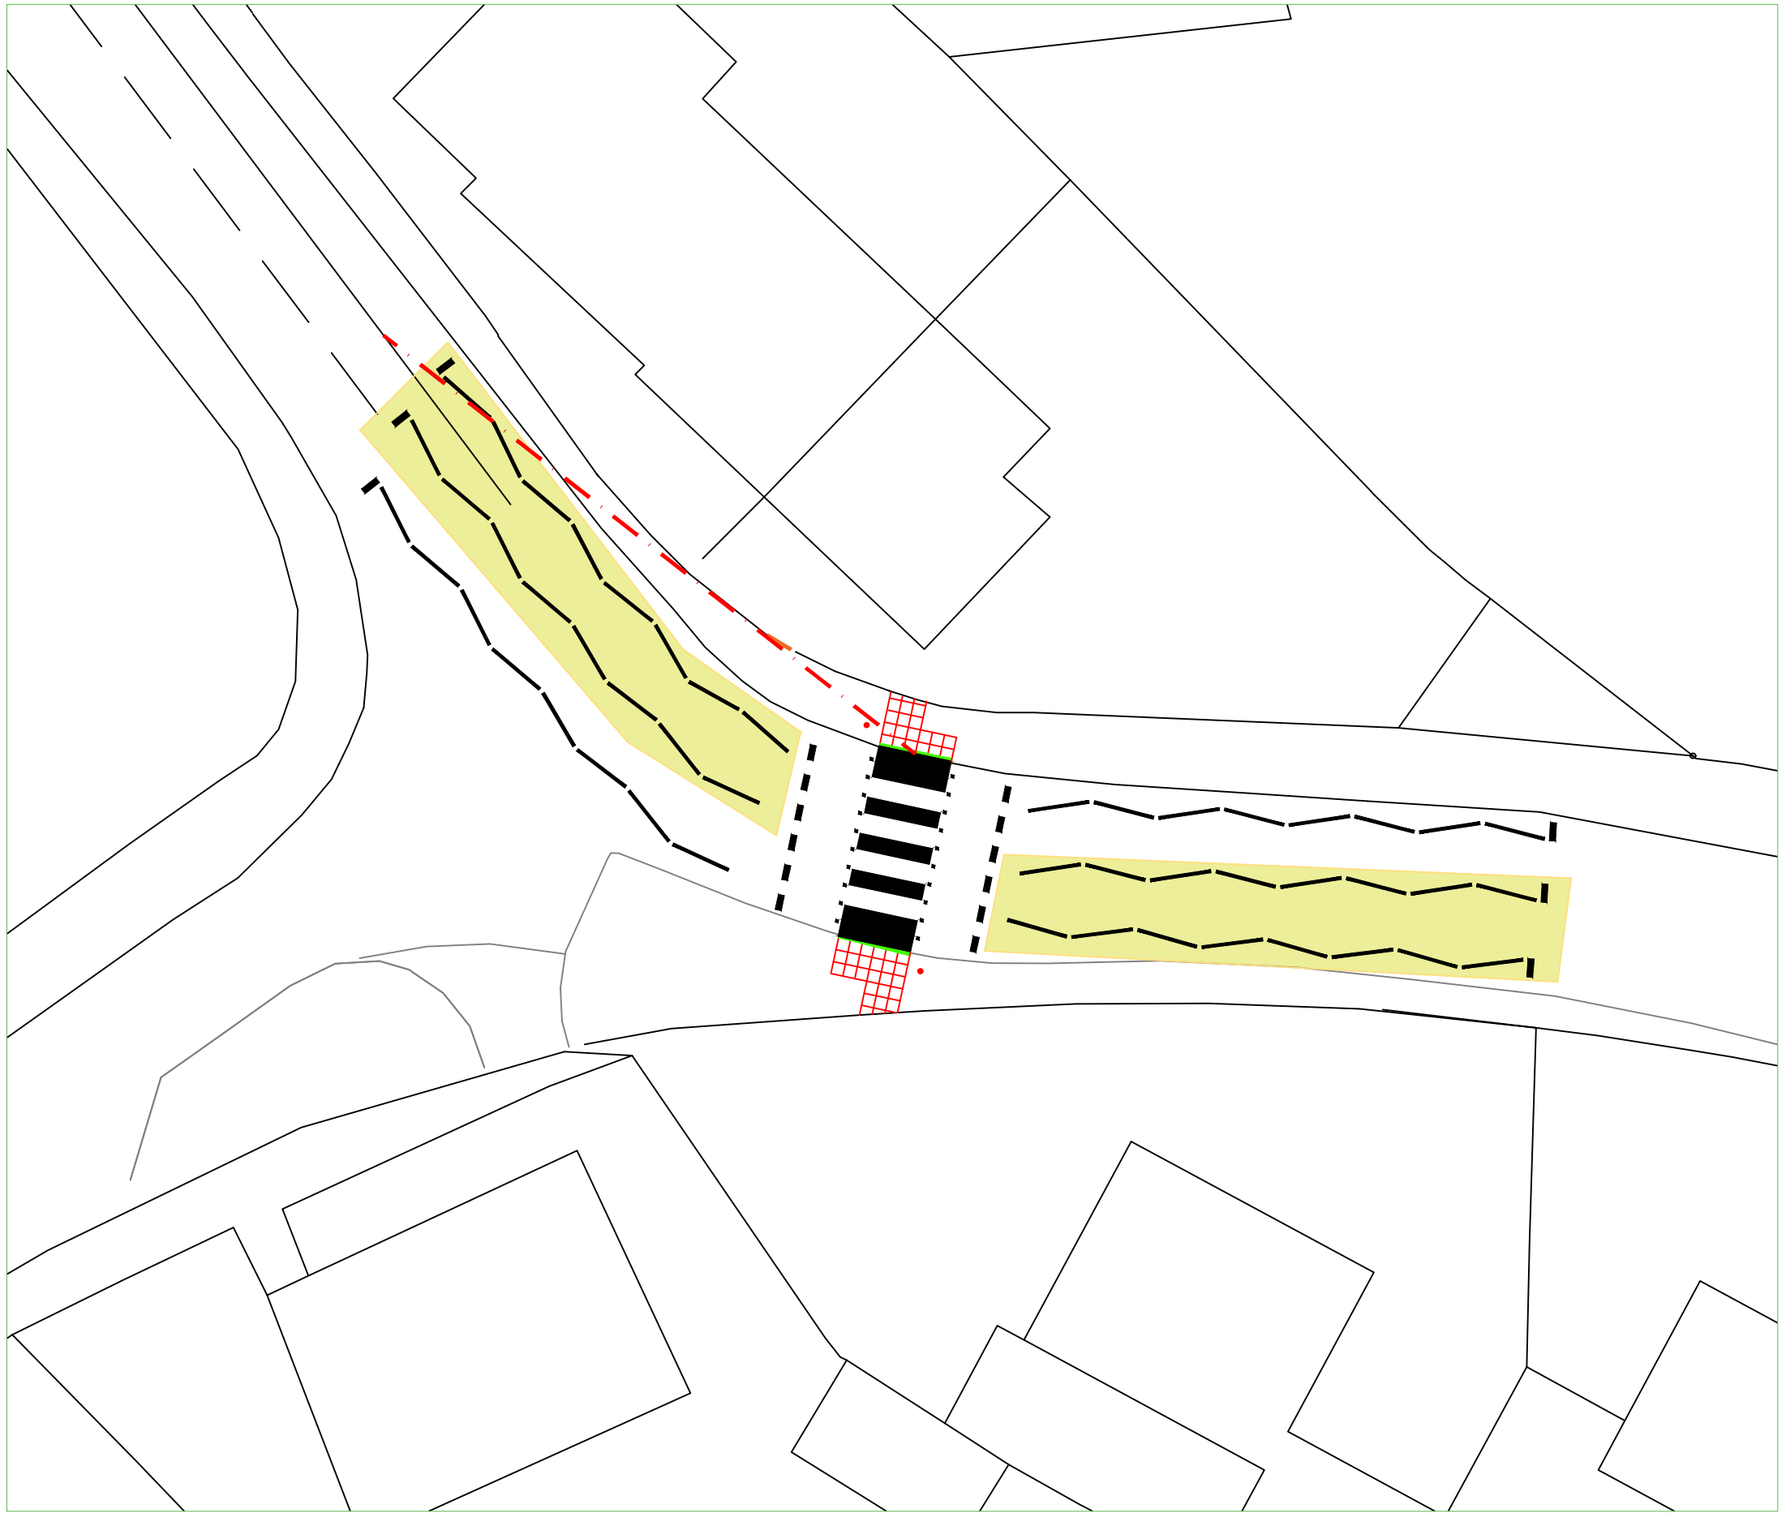

Star Road, Goytre - Proposed Zebra Crossing

Install 2 no. 300mm diameter posts in ground 1m deep - belisha beacons with cowl

Antiskid surfacing buff in colour

Tactiles

Visibility - 22m from the face of the kerb to the centre point of oncoming running lane

Dropped Kerb - 0mm upstand

Visibility is not obstructed by boundary line

Traffic signs manual (Chapter 6):

- 15.5.1 Minimum visibility for a 20mph zone is 22m
- 16.1.2 Pedestrians establish precedence by stepping onto the crossing

Zebra crossing - 2.4m wide

Zebra crossing - 6.3m length

Zebra crossing is being repositioned from current position in order to move the beacon away from residents access (agreed with resident)

Proposed position of the zebra crossing is the only viable option to maintain visibility to west bound traffic as well as positioning it from in front of the house/gate

Traffic counts carried out - 18mph

Rev No.	Date	Description	Drawn	Chkd

ROGER HOGGINS
HEAD OF OPERATIONS
PAUL KEEBLE
GROUP ENGINEER HIGHWAY & FLOOD MANAGEMENT

N W E S

Job Title: M135 STAR ROAD GOYTRE ZEBRA CROSSING - REVISED 2021	Drawing Title: GENERAL ARRANGEMENT	Drawn By: A.PRICE	Checked: R.DAVIES
		Scale: 1.500	Date: 16.11.2021

Drawing No.: M135-CON-02

Rev:

THIS MAP IS REPRODUCED FROM ORDNANCE SURVEY MATERIAL WITH THE PERMISSION OF ORDNANCE SURVEY ON BEHALF OF THE CONTROLLER OF HER MAJESTYS STATIONERY OFFICE COPYRIGHT. UNAUTHORISED REPRODUCTION INFRINGES CROWN COPYRIGHT AND MAY LEAD TO PROSECUTION OR CIVIL PROCEEDINGS. MONMOUTHSHIRE COUNTY COUNCIL LA09012L2000