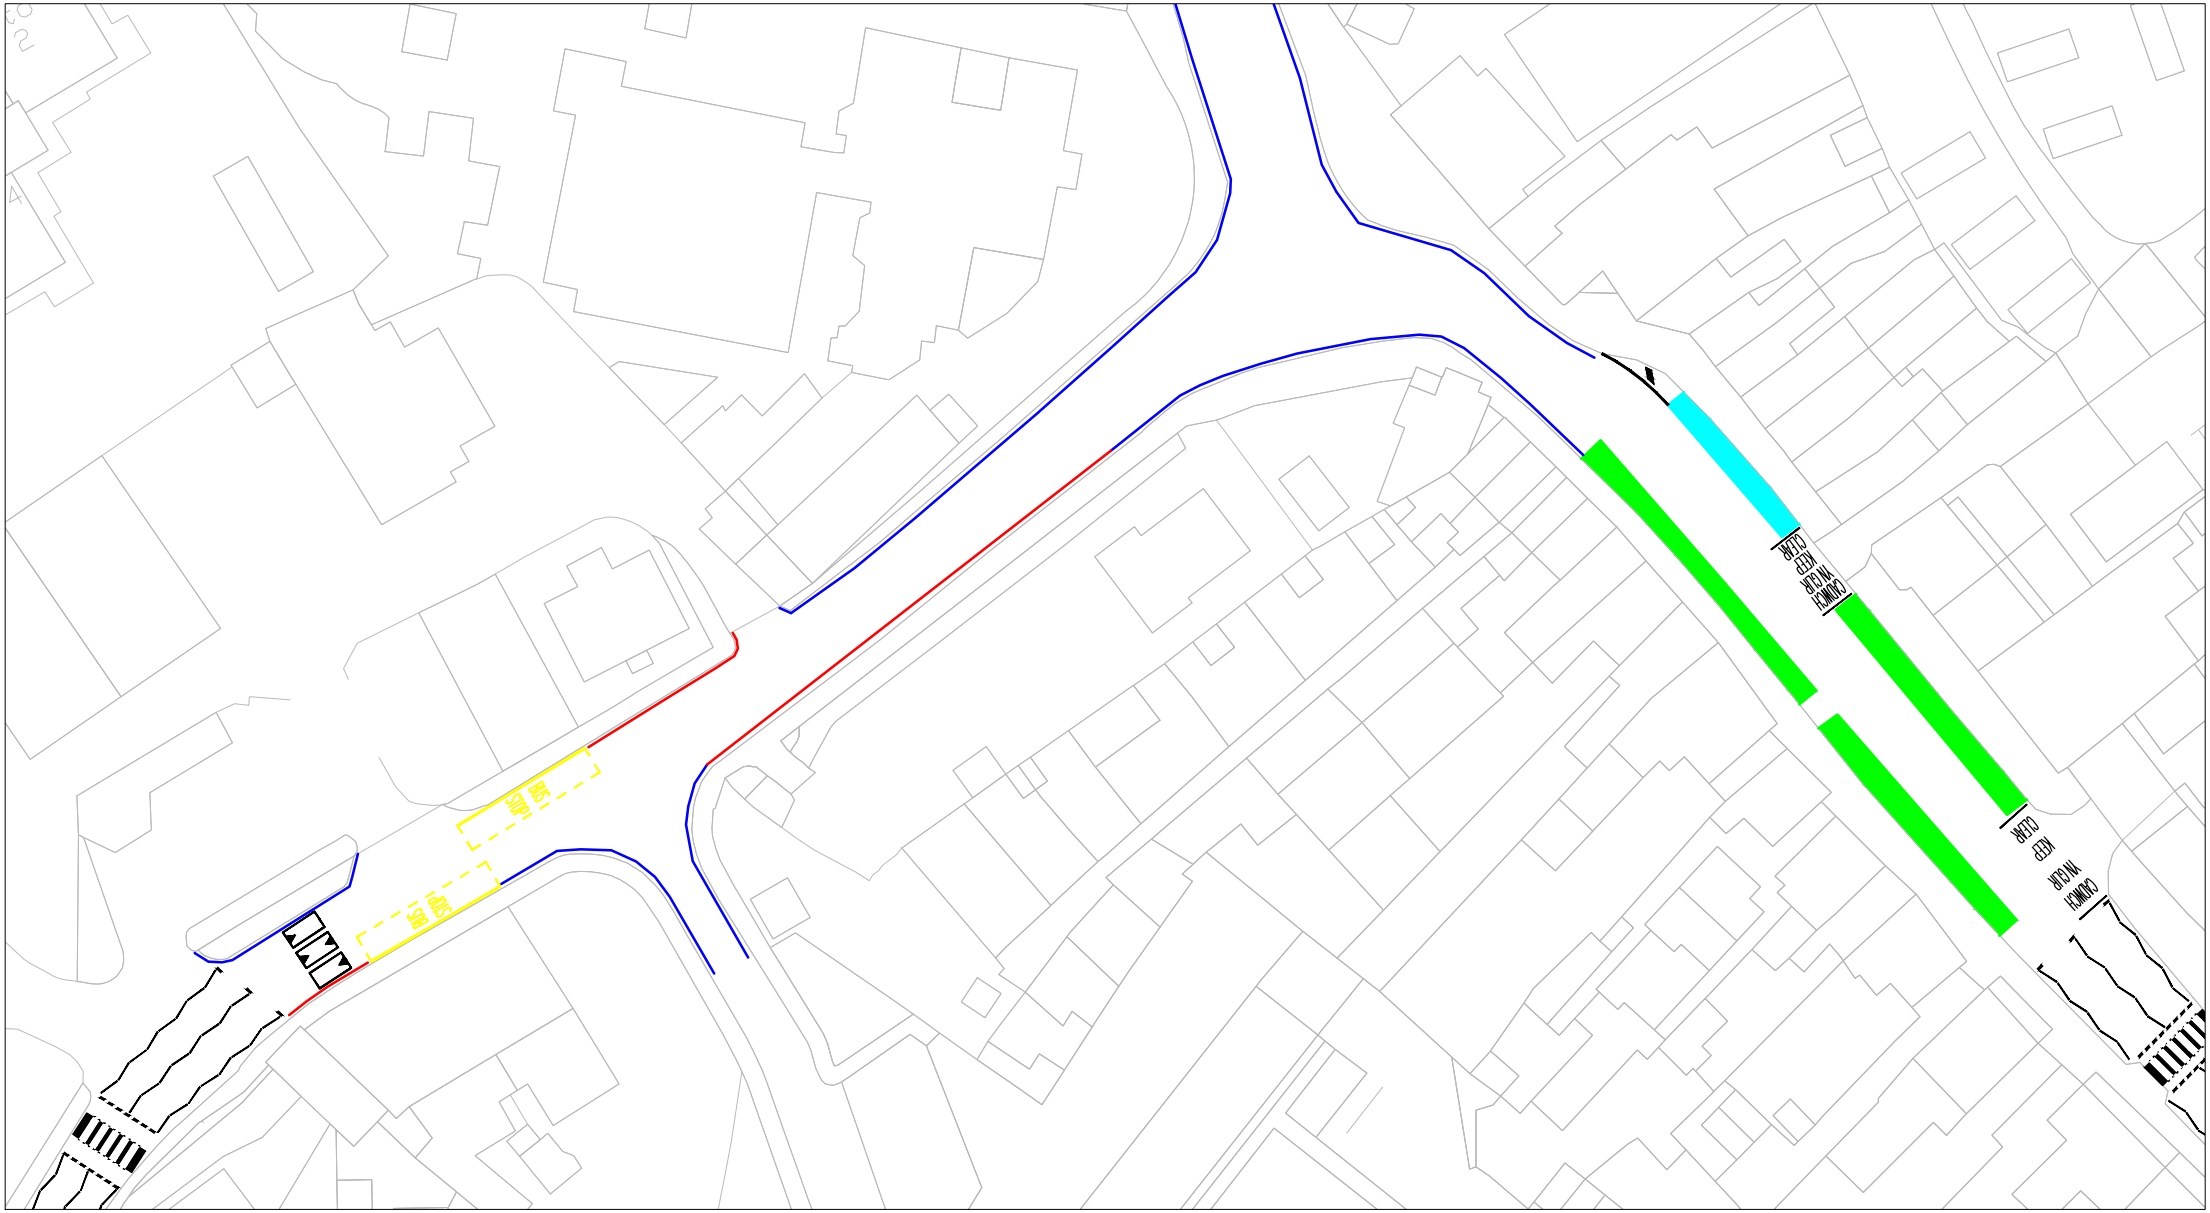

KEY

- Proposed Resident Permit Holder's Parking Bay for Residents of 1-41 Drybridge Street (and adjacent cottages)
- Existing Limited Waiting Bay
- Proposed Prohibition of Waiting at Any Time (Double Yellow Lines)
- Existing Prohibition of Waiting at Any Time (Double Yellow Lines)

Rev No.	Date	Description	Drawn	Chkd

MARK HAND
HEAD OF INFRASTRUCTURE, NETWORKS AND SUSTAINABILITY

Job Title: AMENDMENT-ORDER-12	Drawing Title: WONASTOW-ROAD-DRYBRIDGE-STREET PROPOSED-PARKING-RESTRICTIONS	Drawn By: GF	Checked: GK	Drawing No.: 2116	Rev: A
		Scale: NTS	Date: 22/09/2023		

THIS MAP IS REPRODUCED FROM ORDNANCE SURVEY MATERIAL WITH THE PERMISSION OF ORDNANCE SURVEY ON BEHALF OF THE CONTROLLER OF HER MAJESTYS STATIONERY OFFICE COPYRIGHT. UNAUTHORISED REPRODUCTION INFRINGES CROWN COPYRIGHT AND MAY LEAD TO PROSECUTION OR CIVIL PROCEEDINGS. MONMOUTHSHIRE COUNTY COUNCIL LA09012L2000