


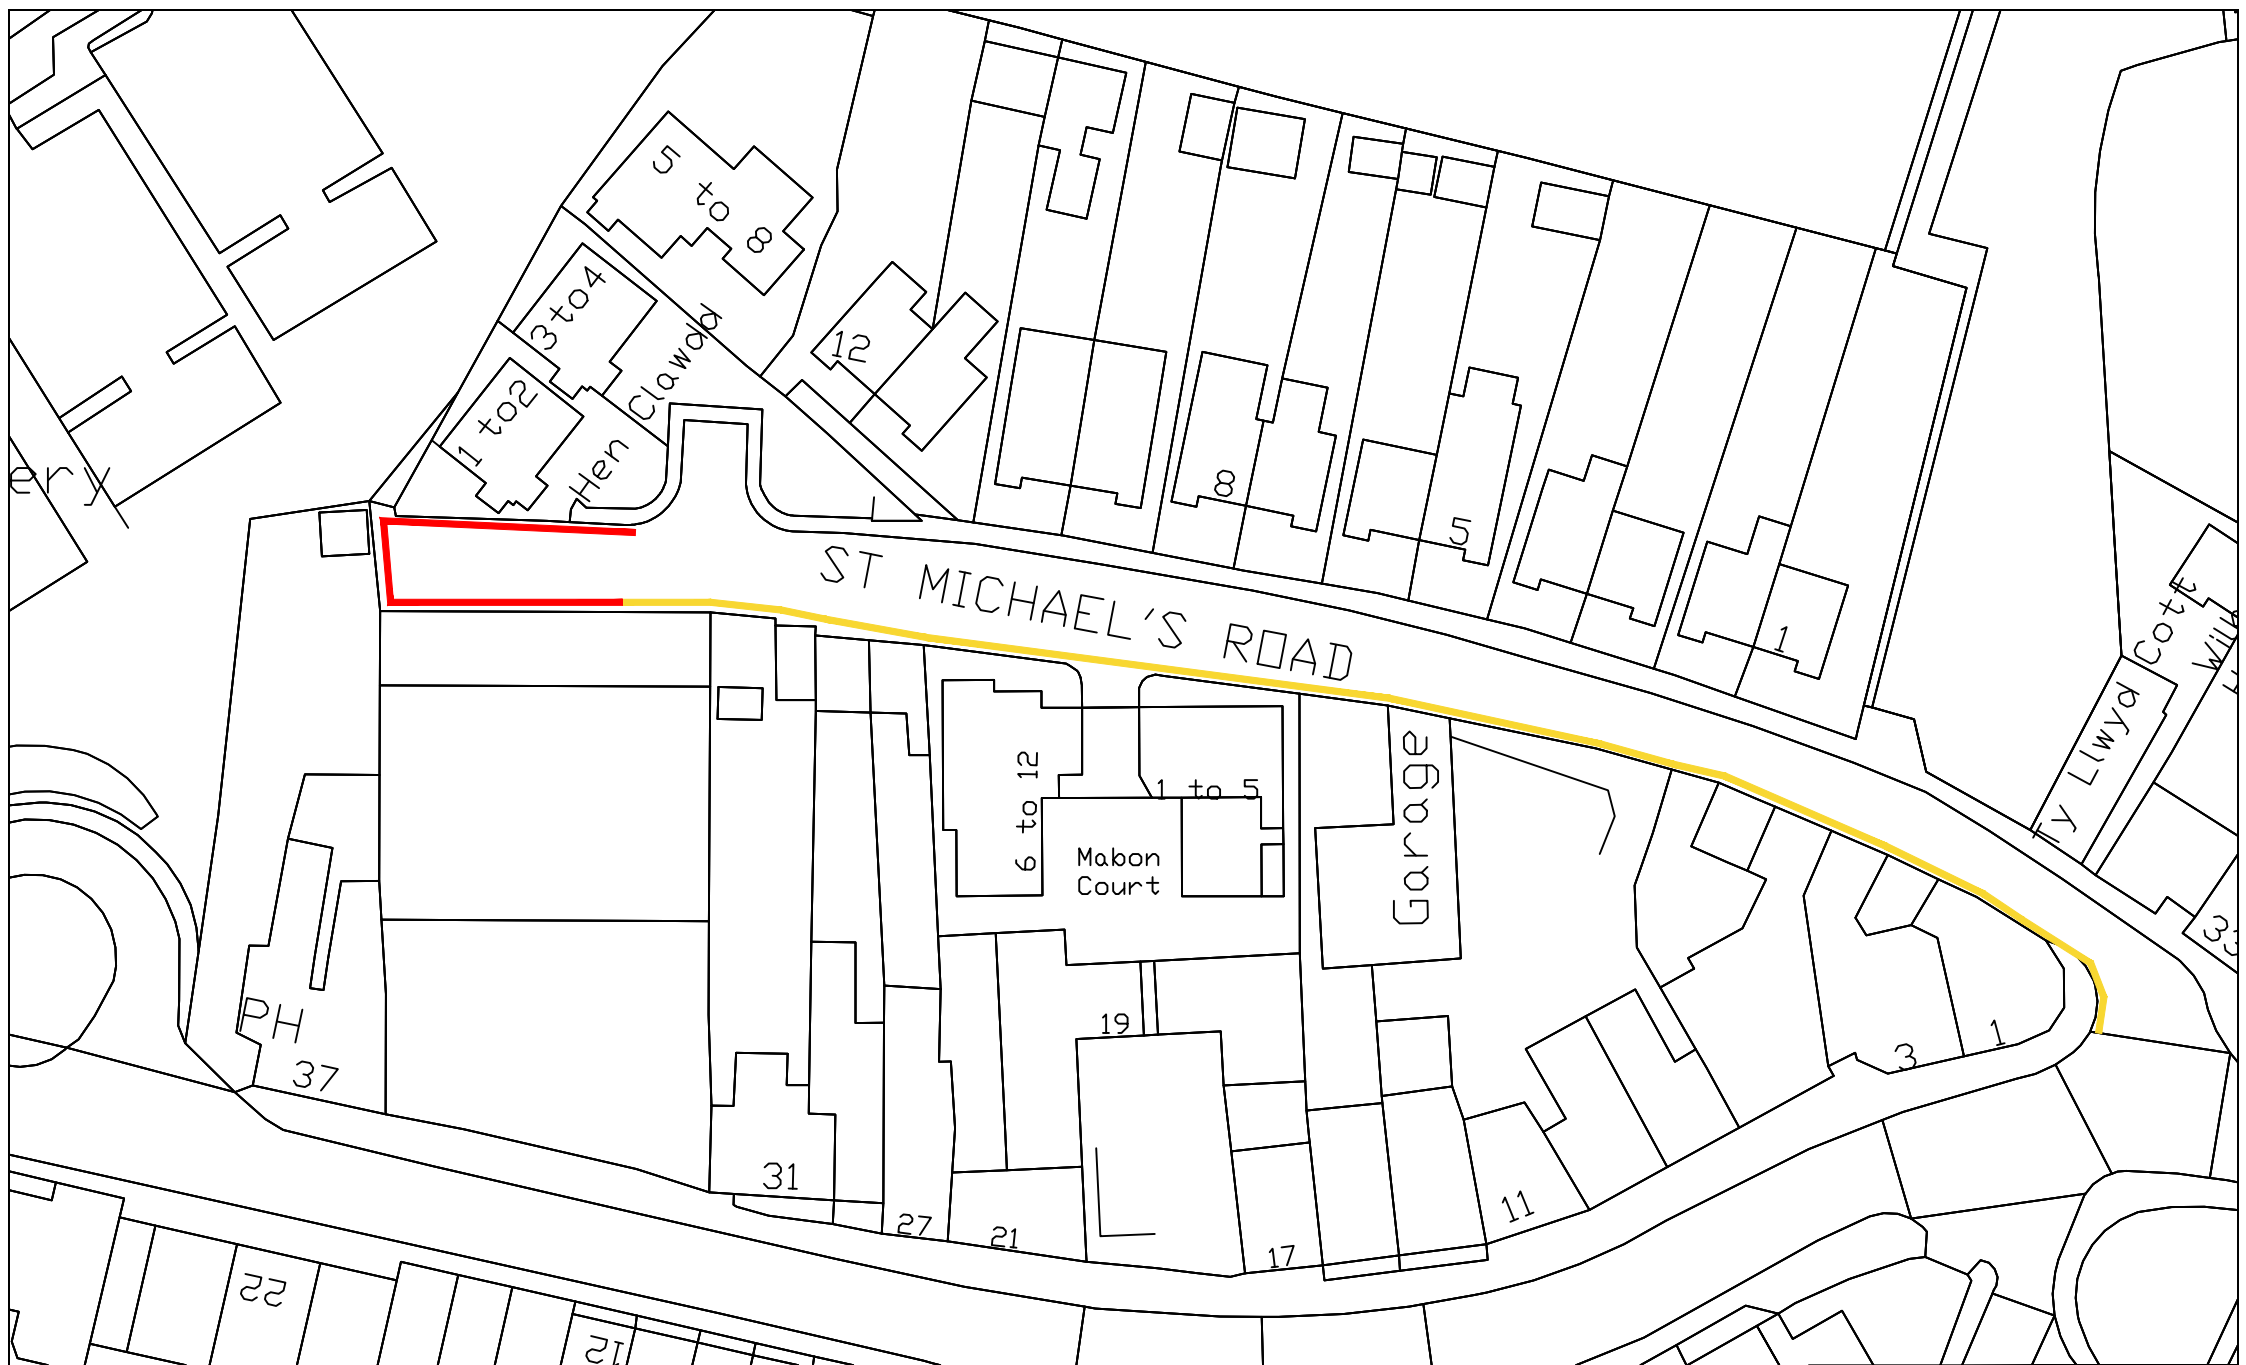

- KEY**
-  - PROPOSED PROHIBITION OF WAITING (DOUBLE YELLOW LINES)
 -  - EXISTING PROHIBITION OF WAITING AT ANY TIME (DOUBLE YELLOW LINES)



monmouthshire
COUNTY COUNCIL
sir fyny

Carl Touthig
Head of Neighbourhood Services
Monmouthshire County Council

Job Title
AMENDMENT-ORDER-20

Drawing Title
PROPOSED-PROHIBITION-OF-WAITING
STMICHAELS-ROAD-ABERGAVERN

Drawn By GE	Checked GF
Date NTS	Date 14/05/2026
Drawing No. 2283	Rev A

THIS DRAWING IS THE PROPERTY OF MONMOUTHSHIRE COUNTY COUNCIL. IT IS TO BE USED FOR THE PURPOSES SPECIFIED IN THE DRAWING TITLE AND FOR NO OTHER PURPOSE. IT IS NOT TO BE REPRODUCED OR TRANSMITTED IN ANY FORM OR BY ANY MEANS, ELECTRONIC OR MECHANICAL, INCLUDING PHOTOCOPYING, RECORDING, OR BY ANY INFORMATION STORAGE AND RETRIEVAL SYSTEM, WITHOUT THE WRITTEN PERMISSION OF MONMOUTHSHIRE COUNTY COUNCIL.