


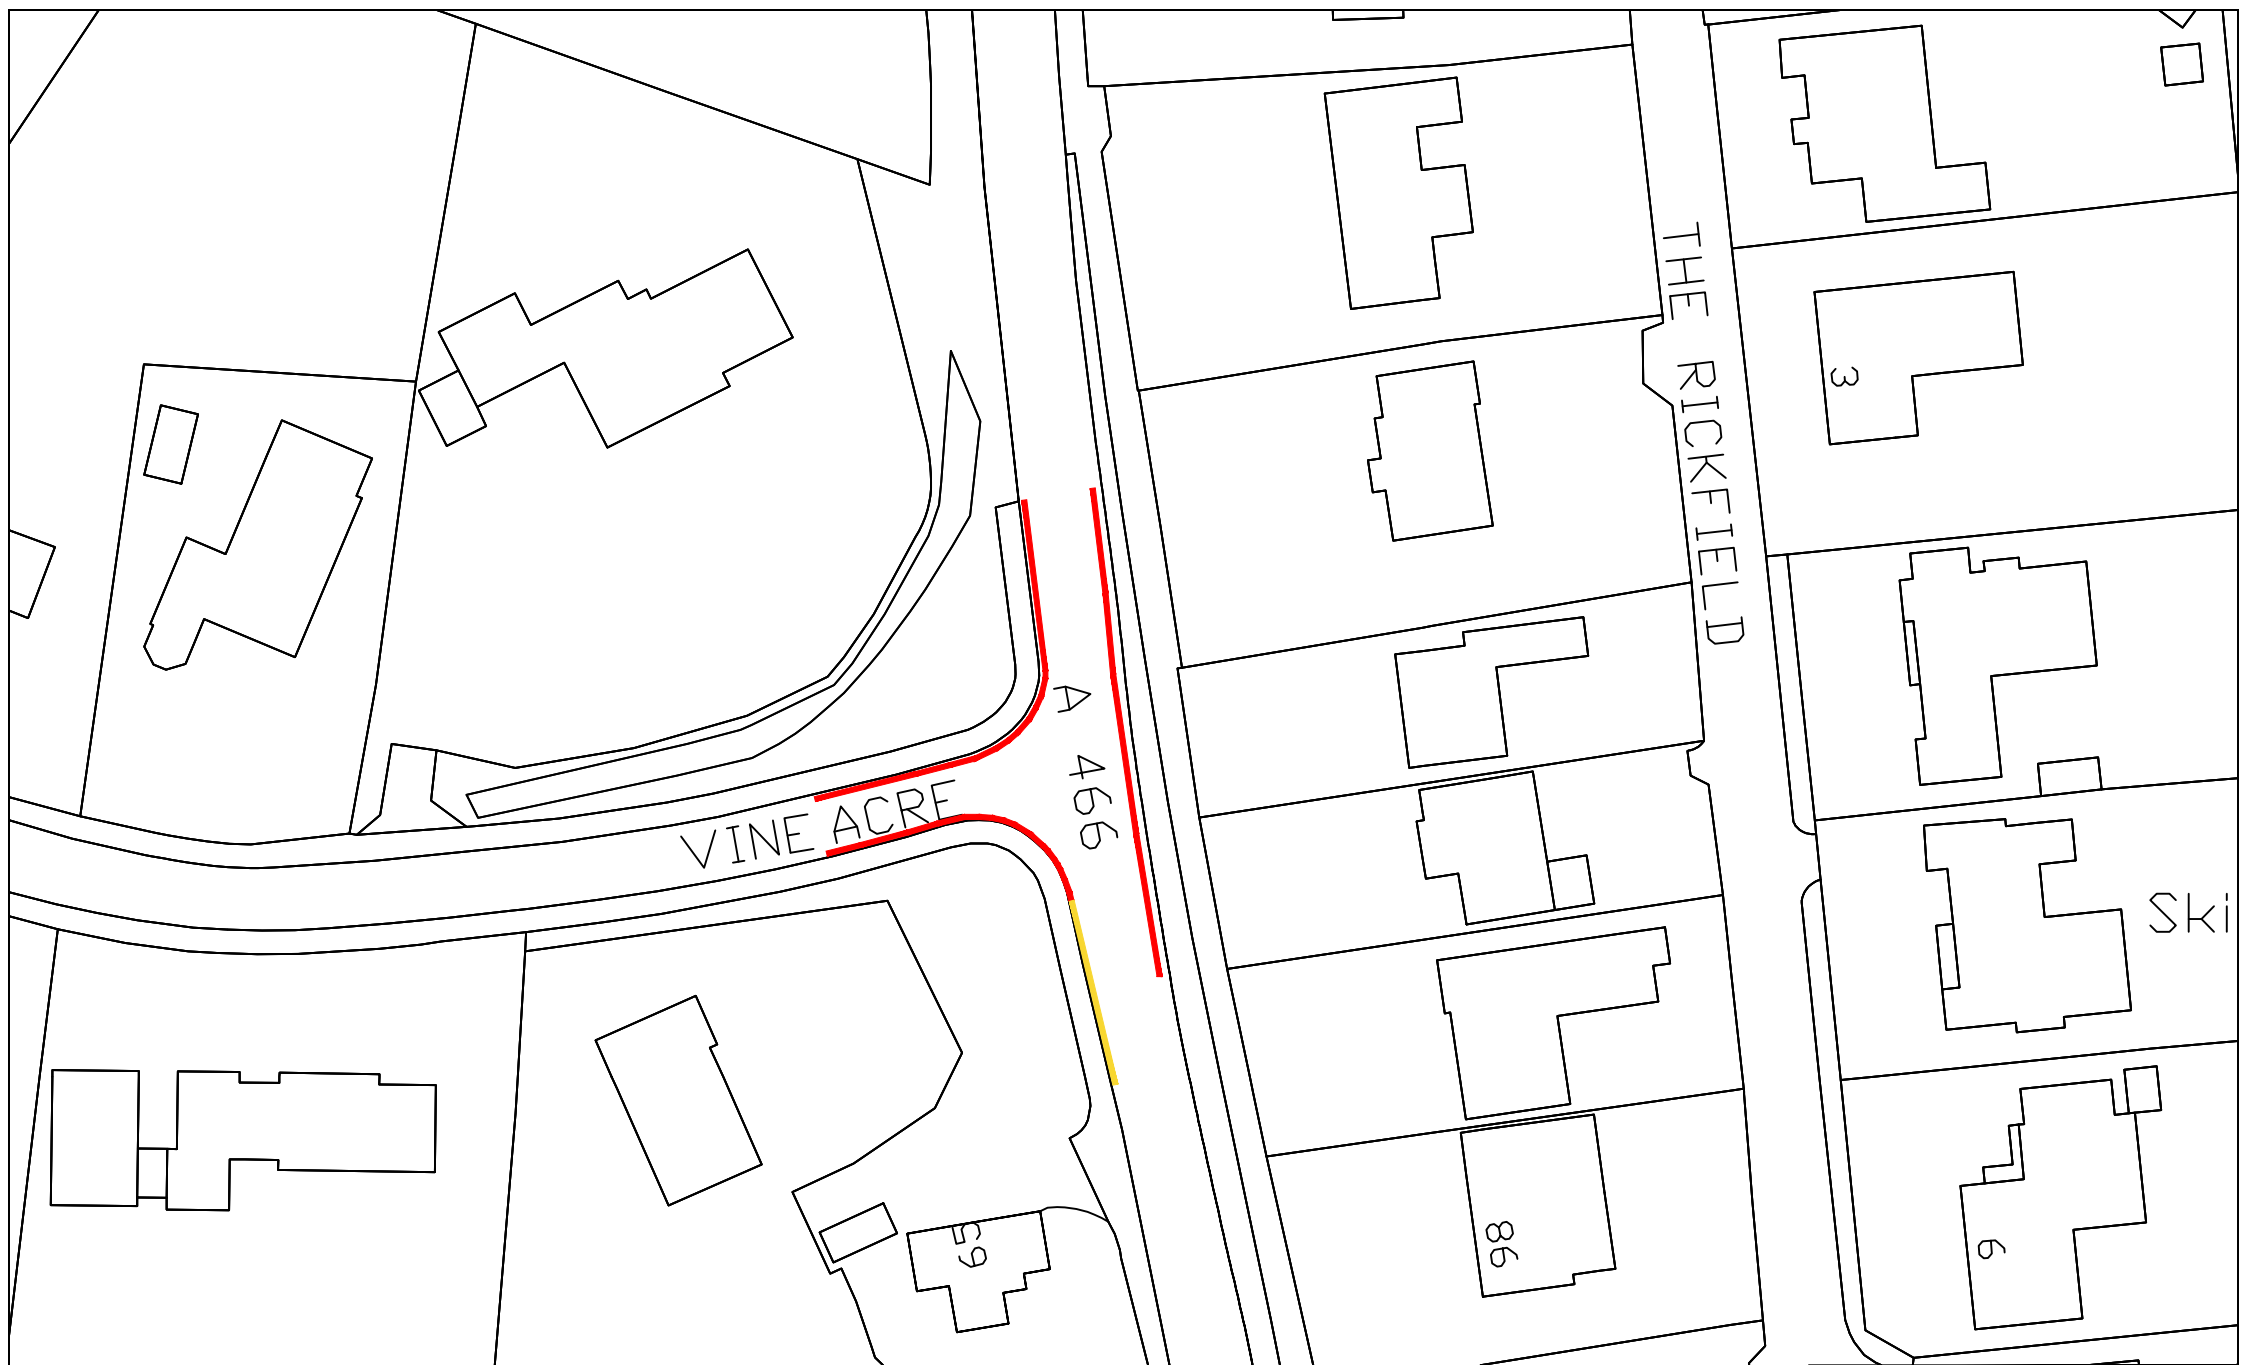

KEY

-  - PROPOSED PROHIBITION OF WAITING AT ANY TIME (DOUBLE YELLOW LINES).
-  - EXISTING BUS STOP.



Carl Touhig
Head of Neighbourhood Services
Monmouthshire County Council

Job Title AMENDMENT-ORDER-20	
Drawing Title PROPOSED-PROHIBITION-OF-WAITING VINE-ACRE&HEREFORD-ROAD-MONMOUTH	
Drawn By CE	Checked GFP/PC
Scale NTS	Date 14/05/2026
Drawing No. 2289	Rev A