
Annex 4 – Plans

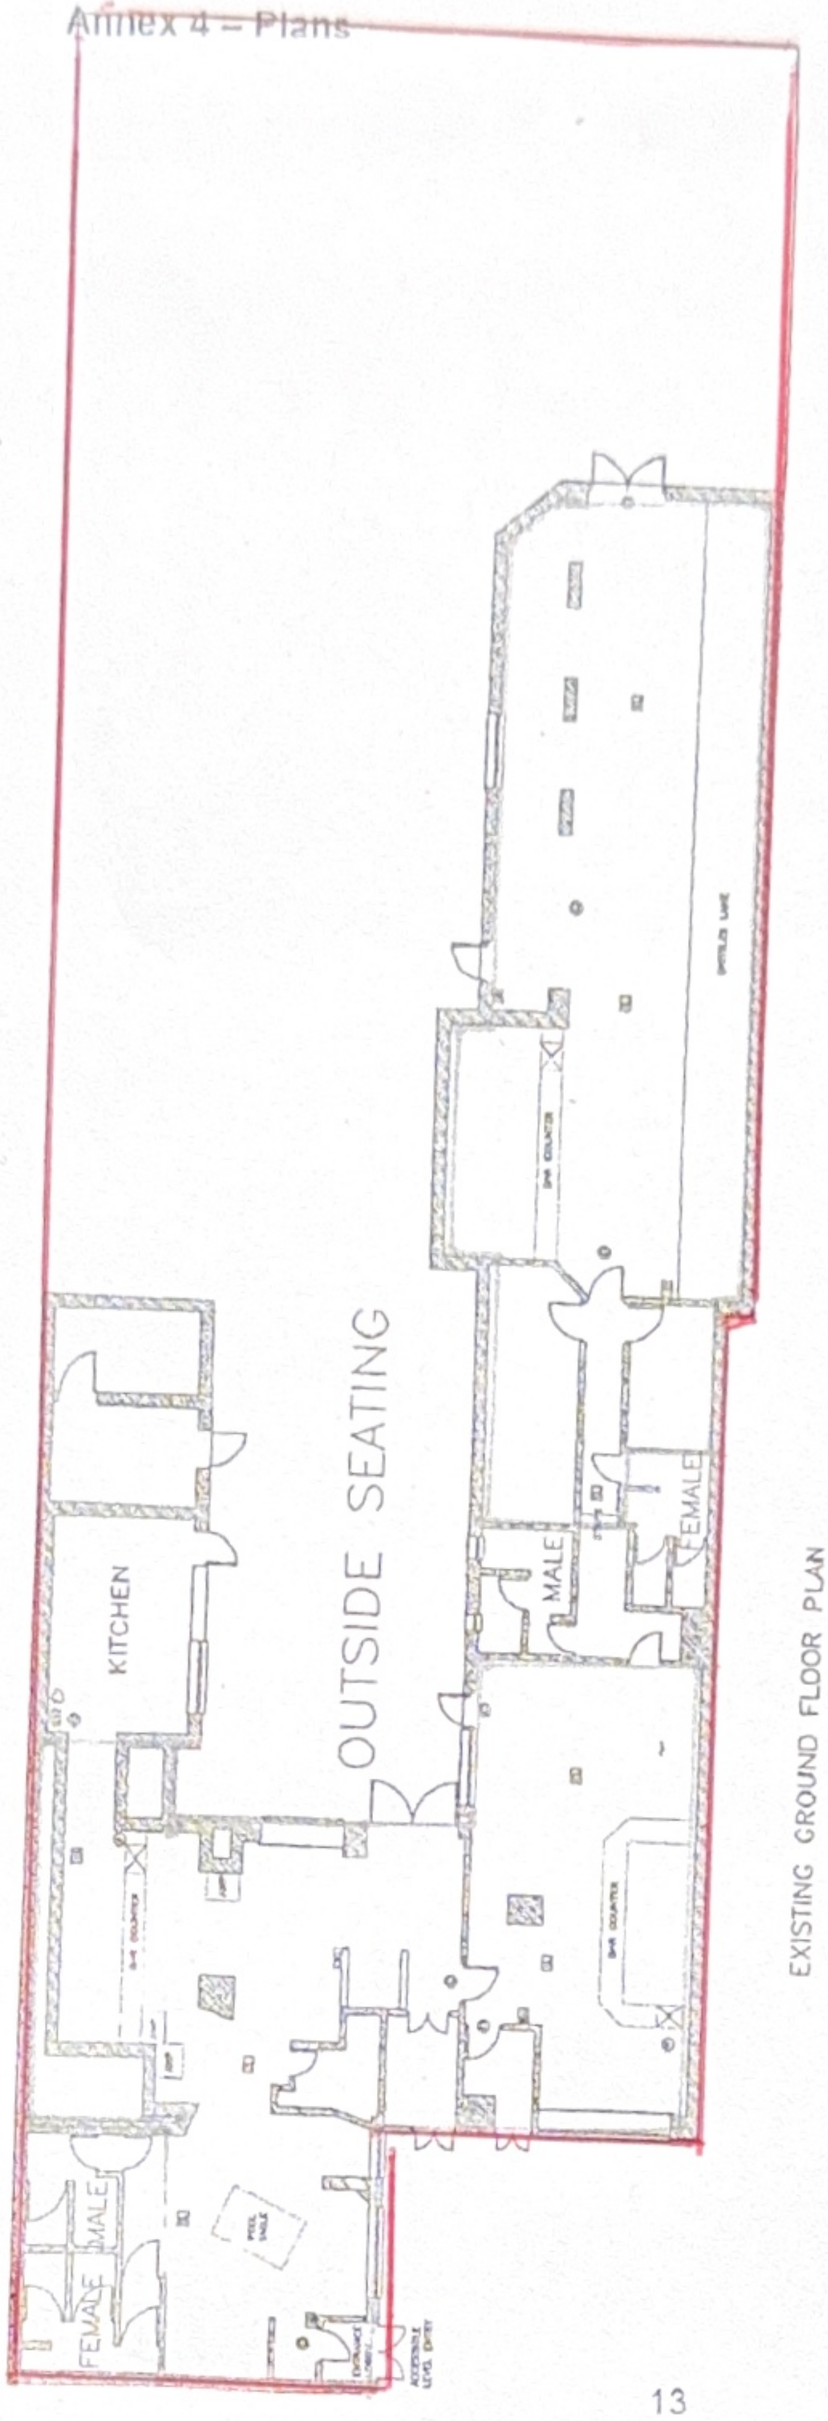

EXISTING GROUND FLOOR PLAN

KEY

