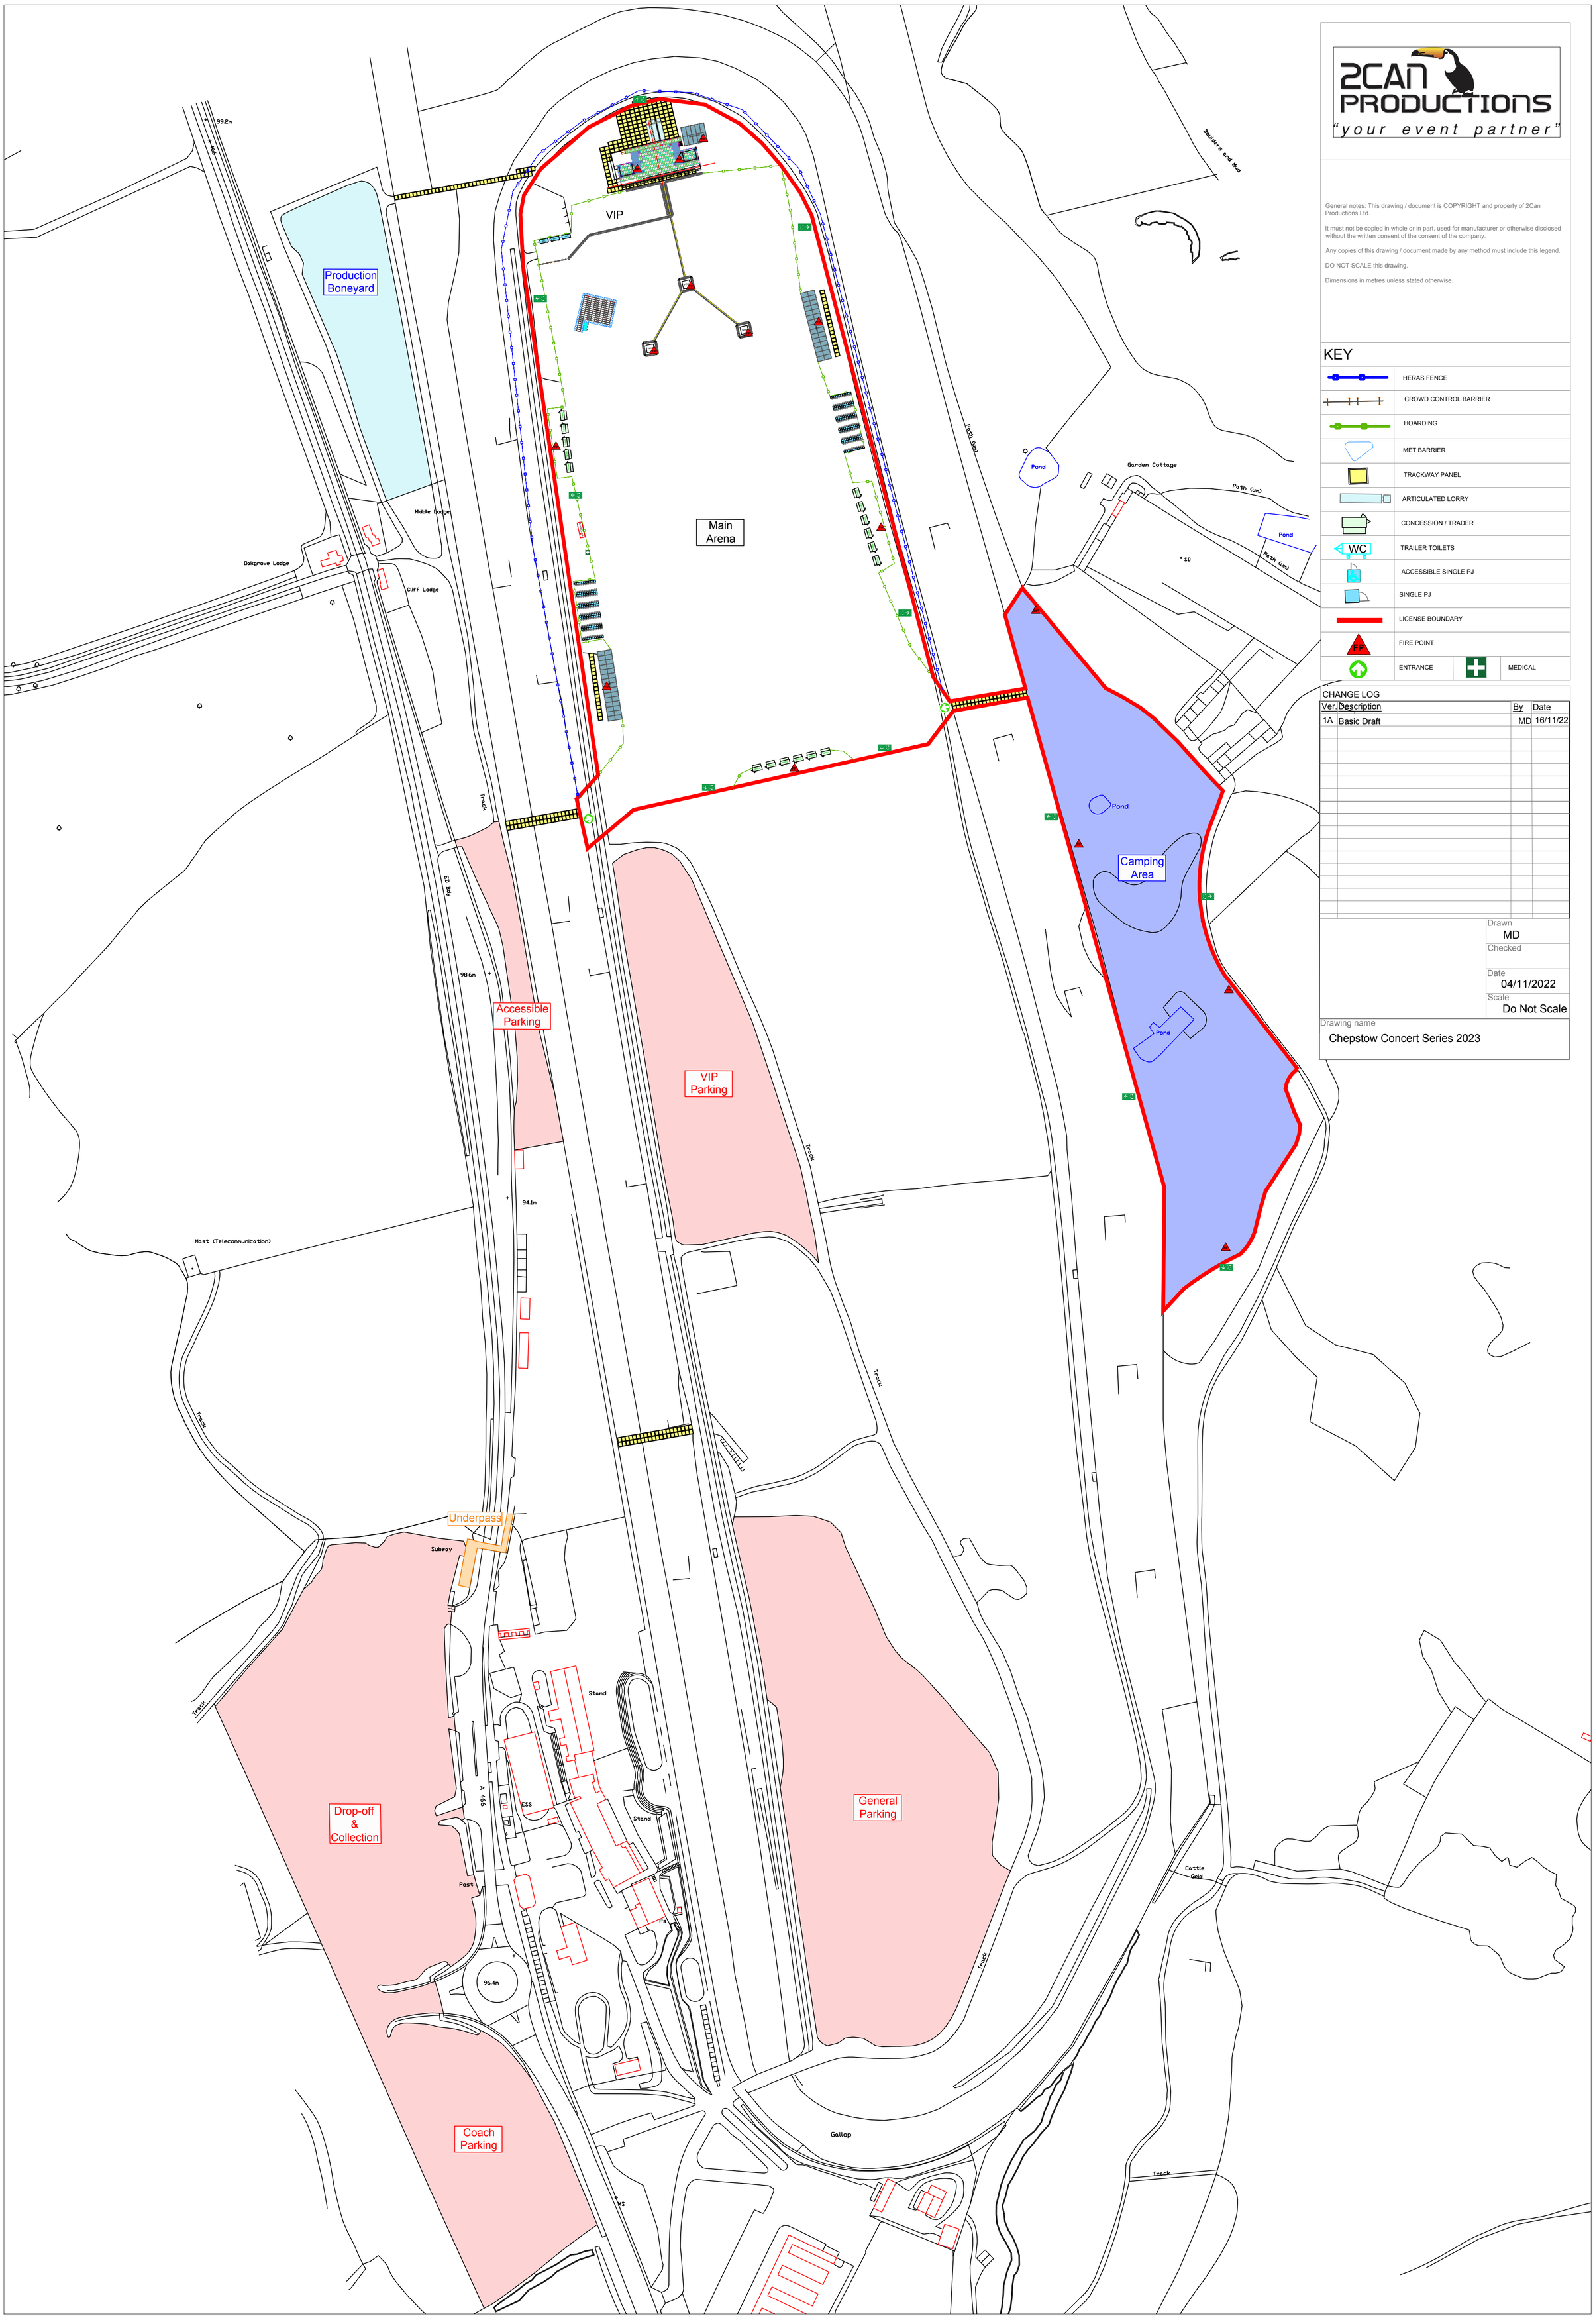


2CAN PRODUCTIONS
"your event partner"

General notes: This drawing / document is COPYRIGHT and property of 2Can Productions Ltd.

It must not be copied in whole or in part, used for manufacturer or otherwise disclosed without the written consent of the consent of the company.

Any copies of this drawing / document made by any method must include this legend.

DO NOT SCALE this drawing.

Dimensions in metres unless stated otherwise.

## KEY

| | |
|---|---|
| | HERAS FENCE |
| | CROWD CONTROL BARRIER |
| | HOARDING |
| | MET BARRIER |
| | TRACKWAY PANEL |
| | ARTICULATED LORRY |
| | CONCESSION / TRADER |
| WC | TRAILER TOILETS |
| | ACCESSIBLE SINGLE PJ |
| | SINGLE PJ |
| | LICENSE BOUNDARY |
| FP | FIRE POINT |
| | ENTRANCE / MEDICAL |

CHANGE LOG

| Ver. | Description | By | Date |
|---|---|---|---|
| 1A | Basic Draft | MD | 16/11/22 |

Drawn: MD
Checked:
Date: 04/11/2022
Scale: Do Not Scale

Drawing name: Chepstow Concert Series 2023