



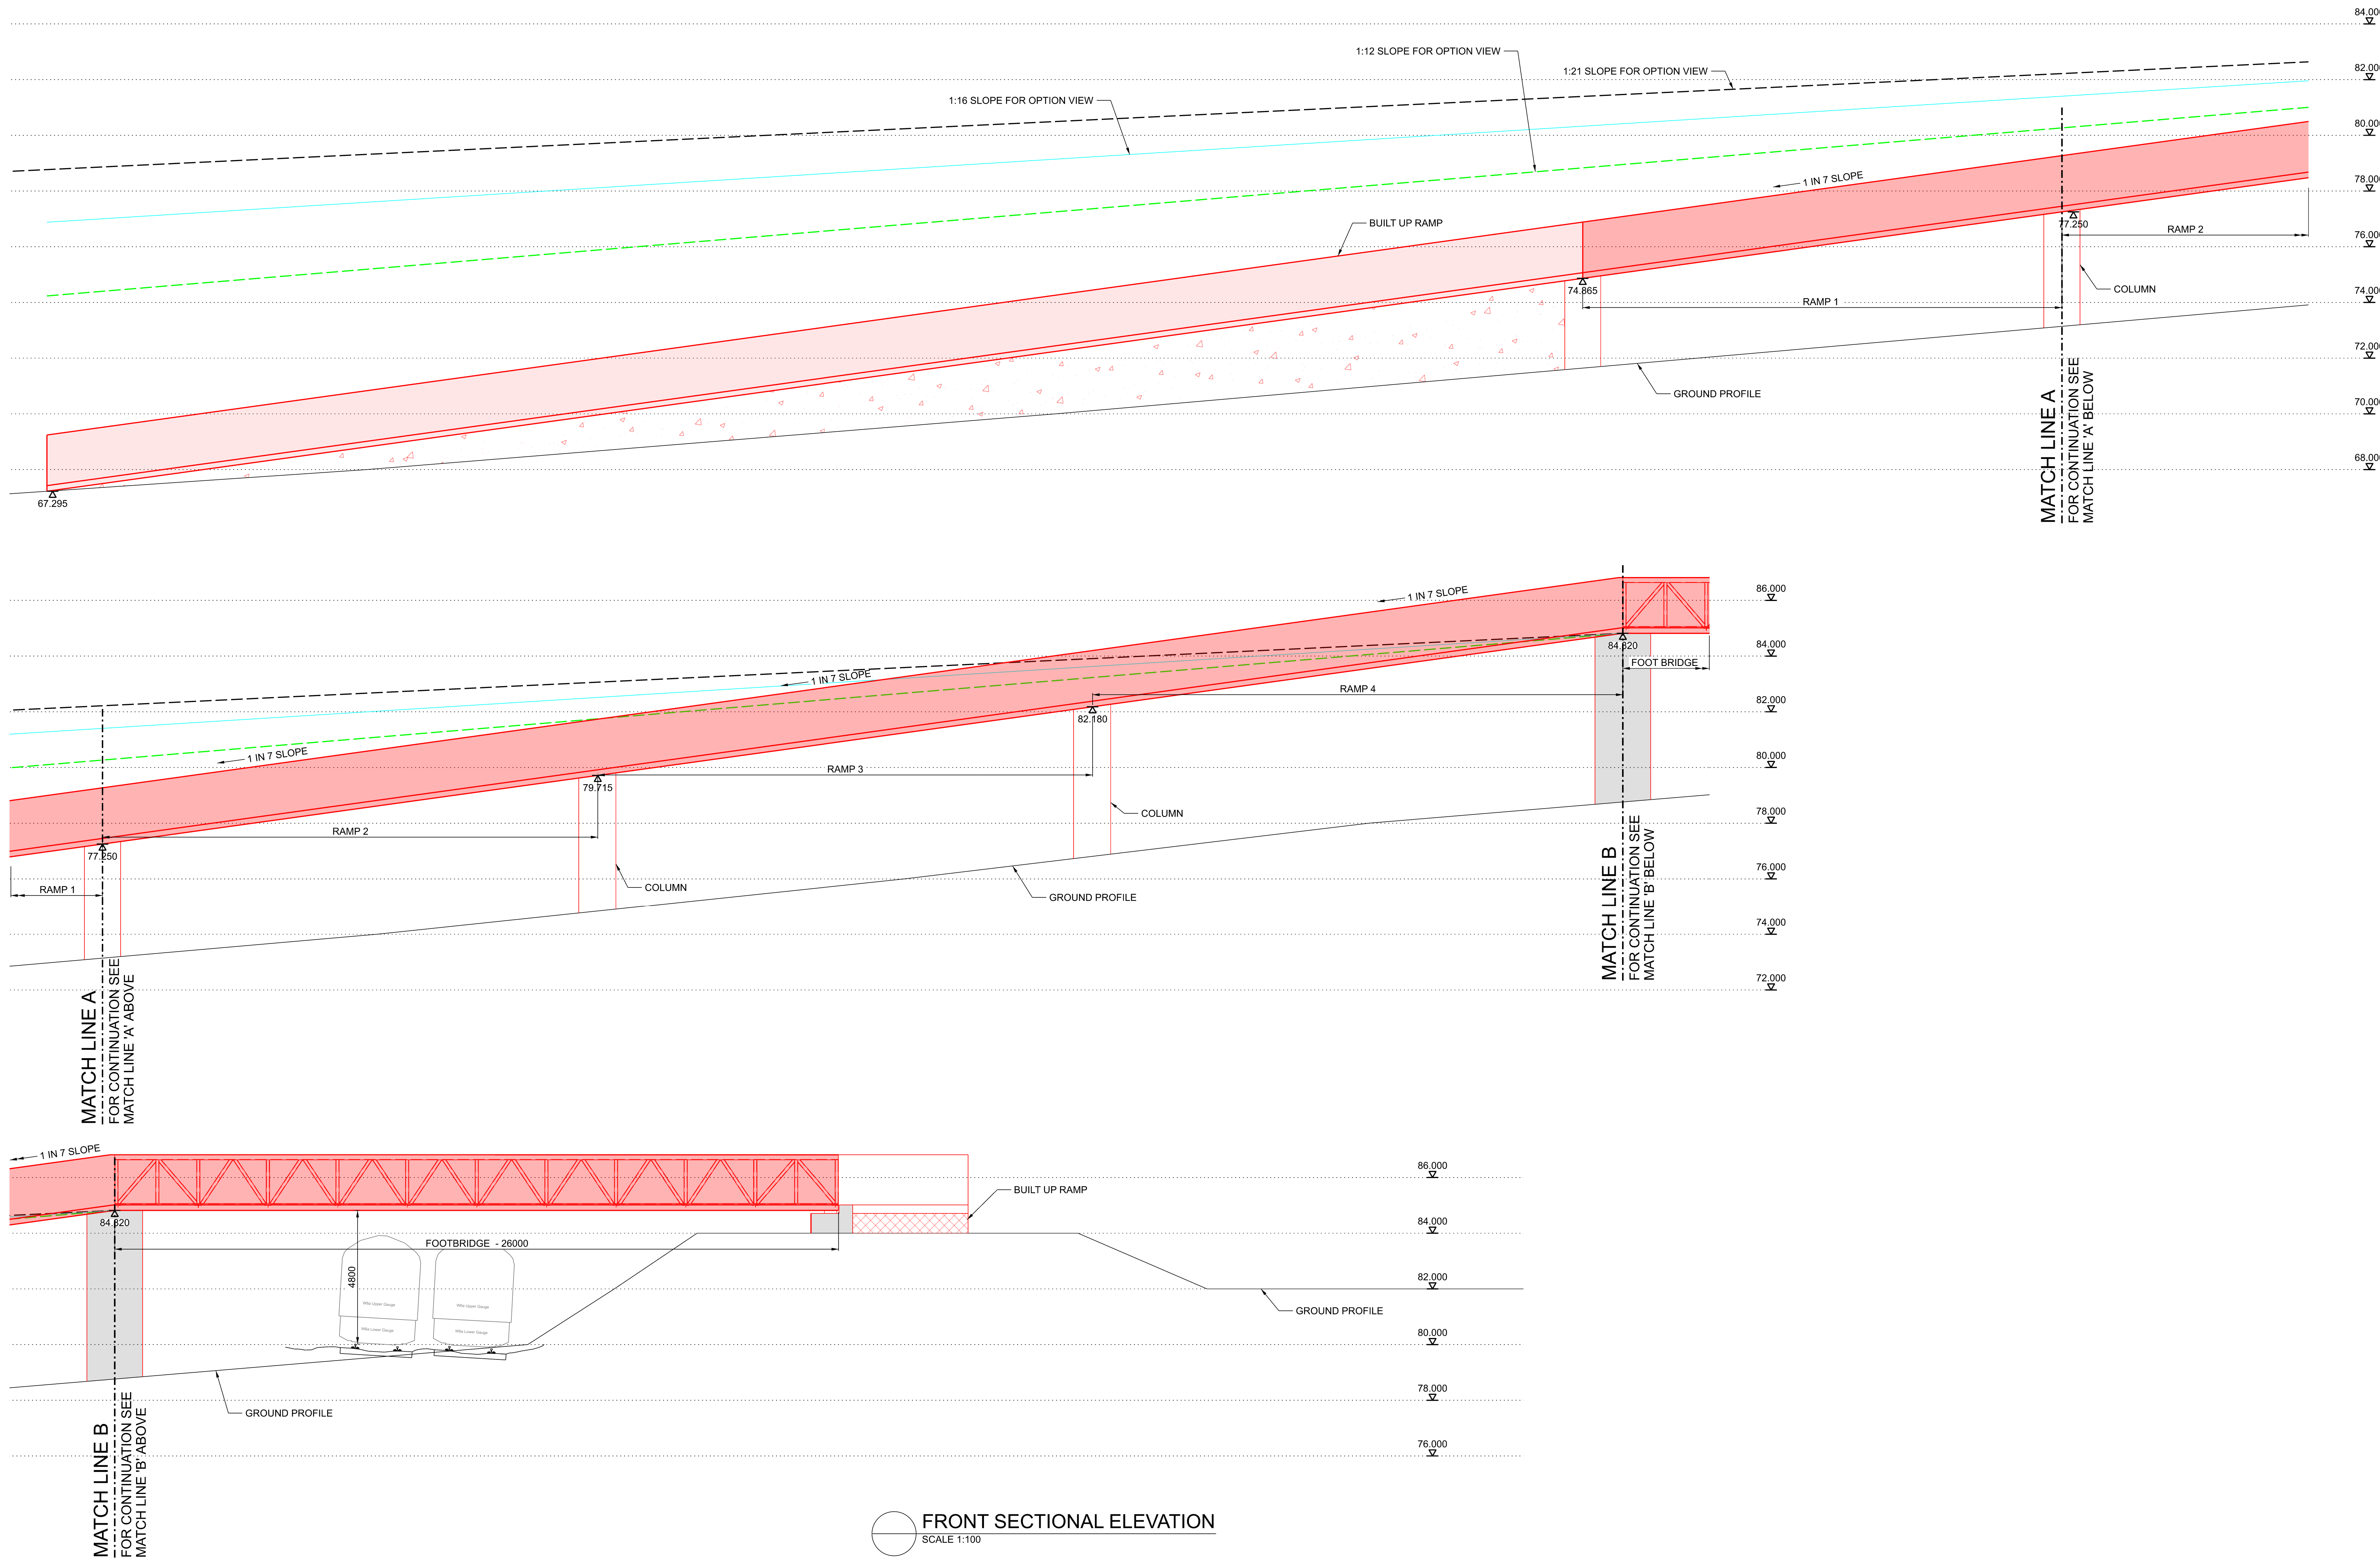

NOTES:

- DO NOT SCALE FROM THIS DRAWING, USE FIGURED DIMENSION ONLY.
- ALL DIMENSIONS ARE IN MILLIMETRES AND LEVELS ARE IN METRES, UNLESS SPECIFIED OTHERWISE.
- THIS DRAWING HAS BEEN PRODUCED BASED ON OS TITLE MAP DATA AND REALY DATA.

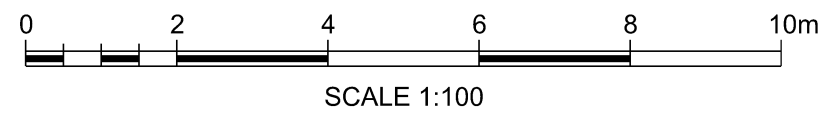

P01	16/07/25	OPTION SELECTION						M.J.	
Rev	Date	Description of Revisions						Drawn	Chkd
Status								Suitability	
Proposal or Option									S0



Contractor(s)



Region



Option Title
OPTION 2B: NEW RAMPED
STRUCTURE AT FIRS ROAD
CROSSING RAILWAY
SHEET 2 OF 2

Designed	T.Jodie	Signed		Date	16/07/25
Drawn	M.Jayaramaiah	Signed		Date	16/07/25
Checked	R. Will	Signed		Date	16/07/25
Approved	B.King	Signed		Date	16/07/25

Scale(s)	ELR & Mileage
As Shown	SO330614

Alternative Reference		Sheet	
		of	

Drawing Number	30279301-ARC-WLS-HNL1-DRG-ECV-100203	Revision	P01
----------------	--------------------------------------	----------	-----